CANADIAN IRRIGATION SURVEYS.

SUB-PARTY Nº2 1897

ELEVATION AND PLAN OF DAM ON MANYBONES CREEK

Tp. 13 – R13 – W. of 2 Mn

J S Dennis O.L.S
3/3/98

ELEVATION OF DAM.

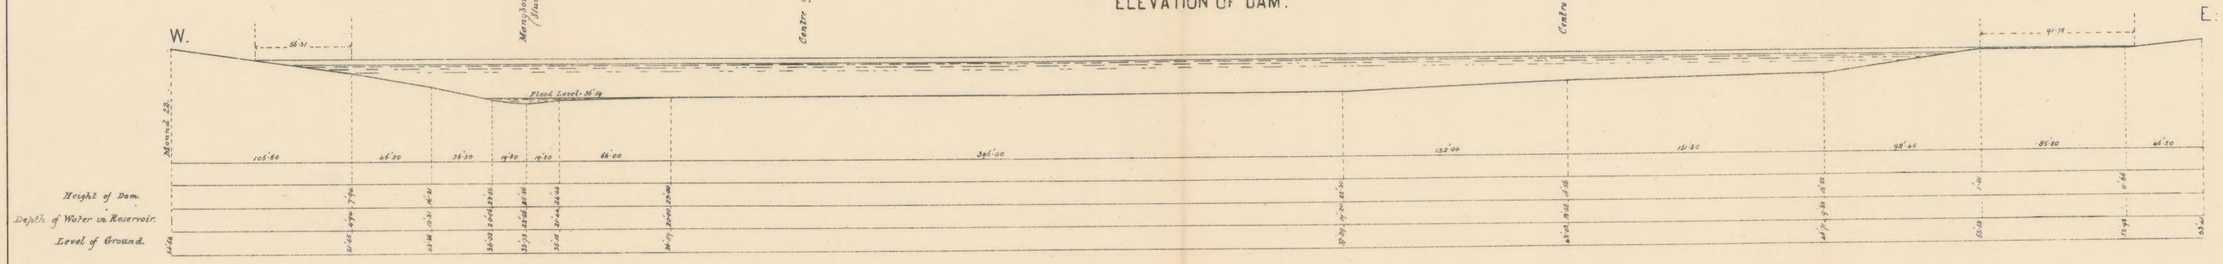

PLAN.

SCALE.

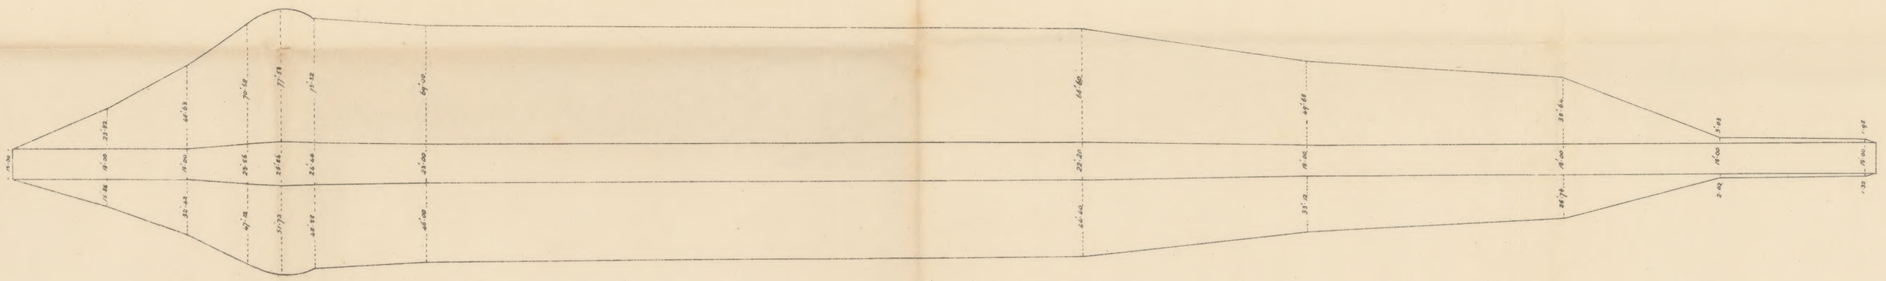

PLAN OF PROPOSED RESERVOIR ON MANYBONES CREEK.

Tp. 13 – R13 – W. of 2 Mn.

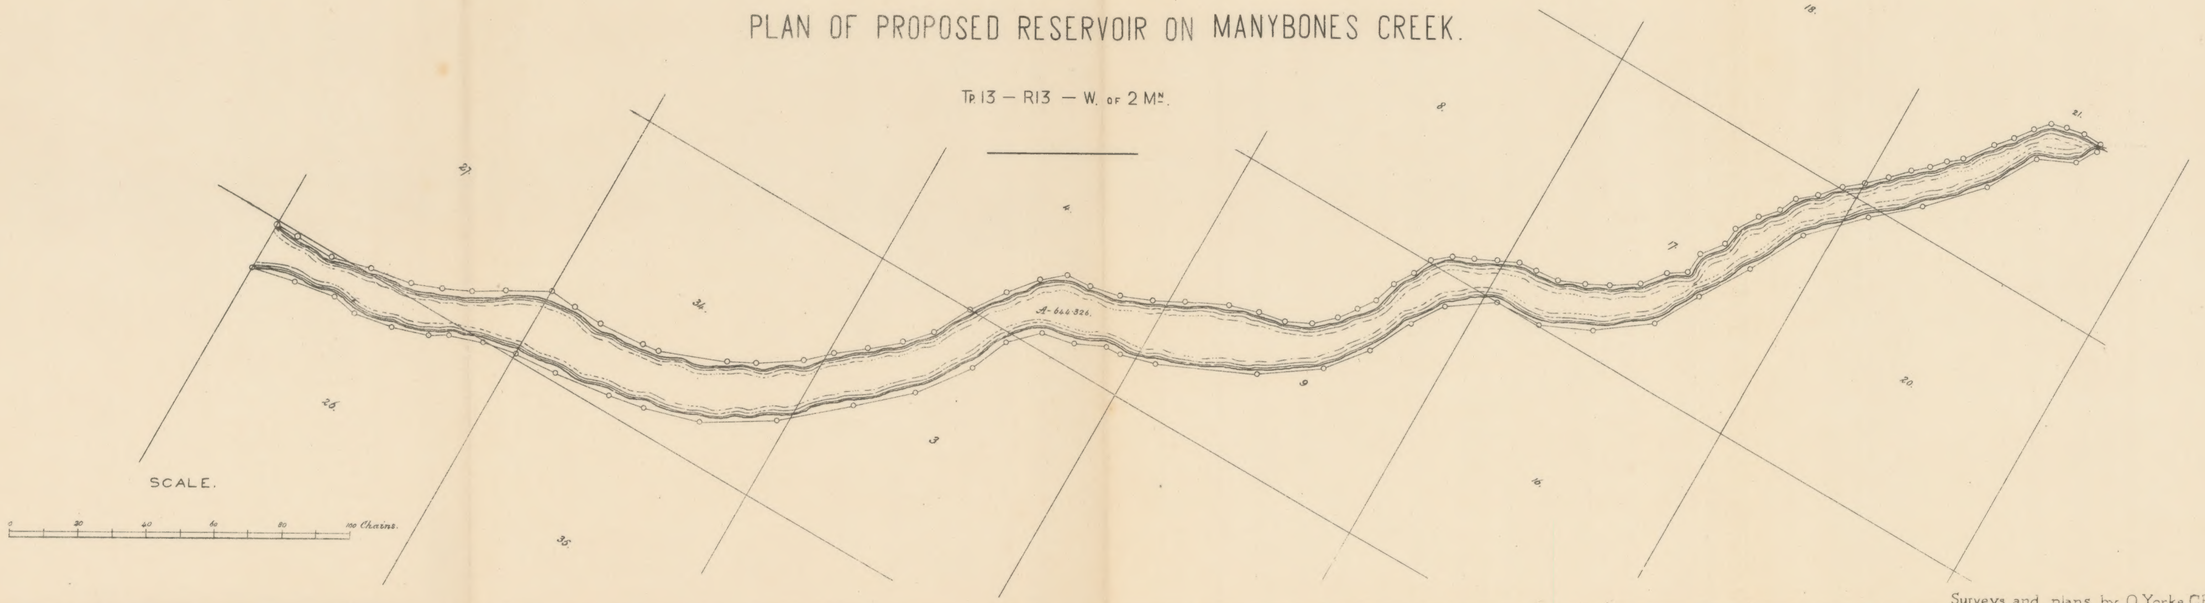

Surveys and plans by O Yorke CE

Saskatchewan J-14 [sheet 2] (1898) [Arch.]

CANADA
EDMONTON UNIVERSITY OF ALBERTA
MAP COLLECTION